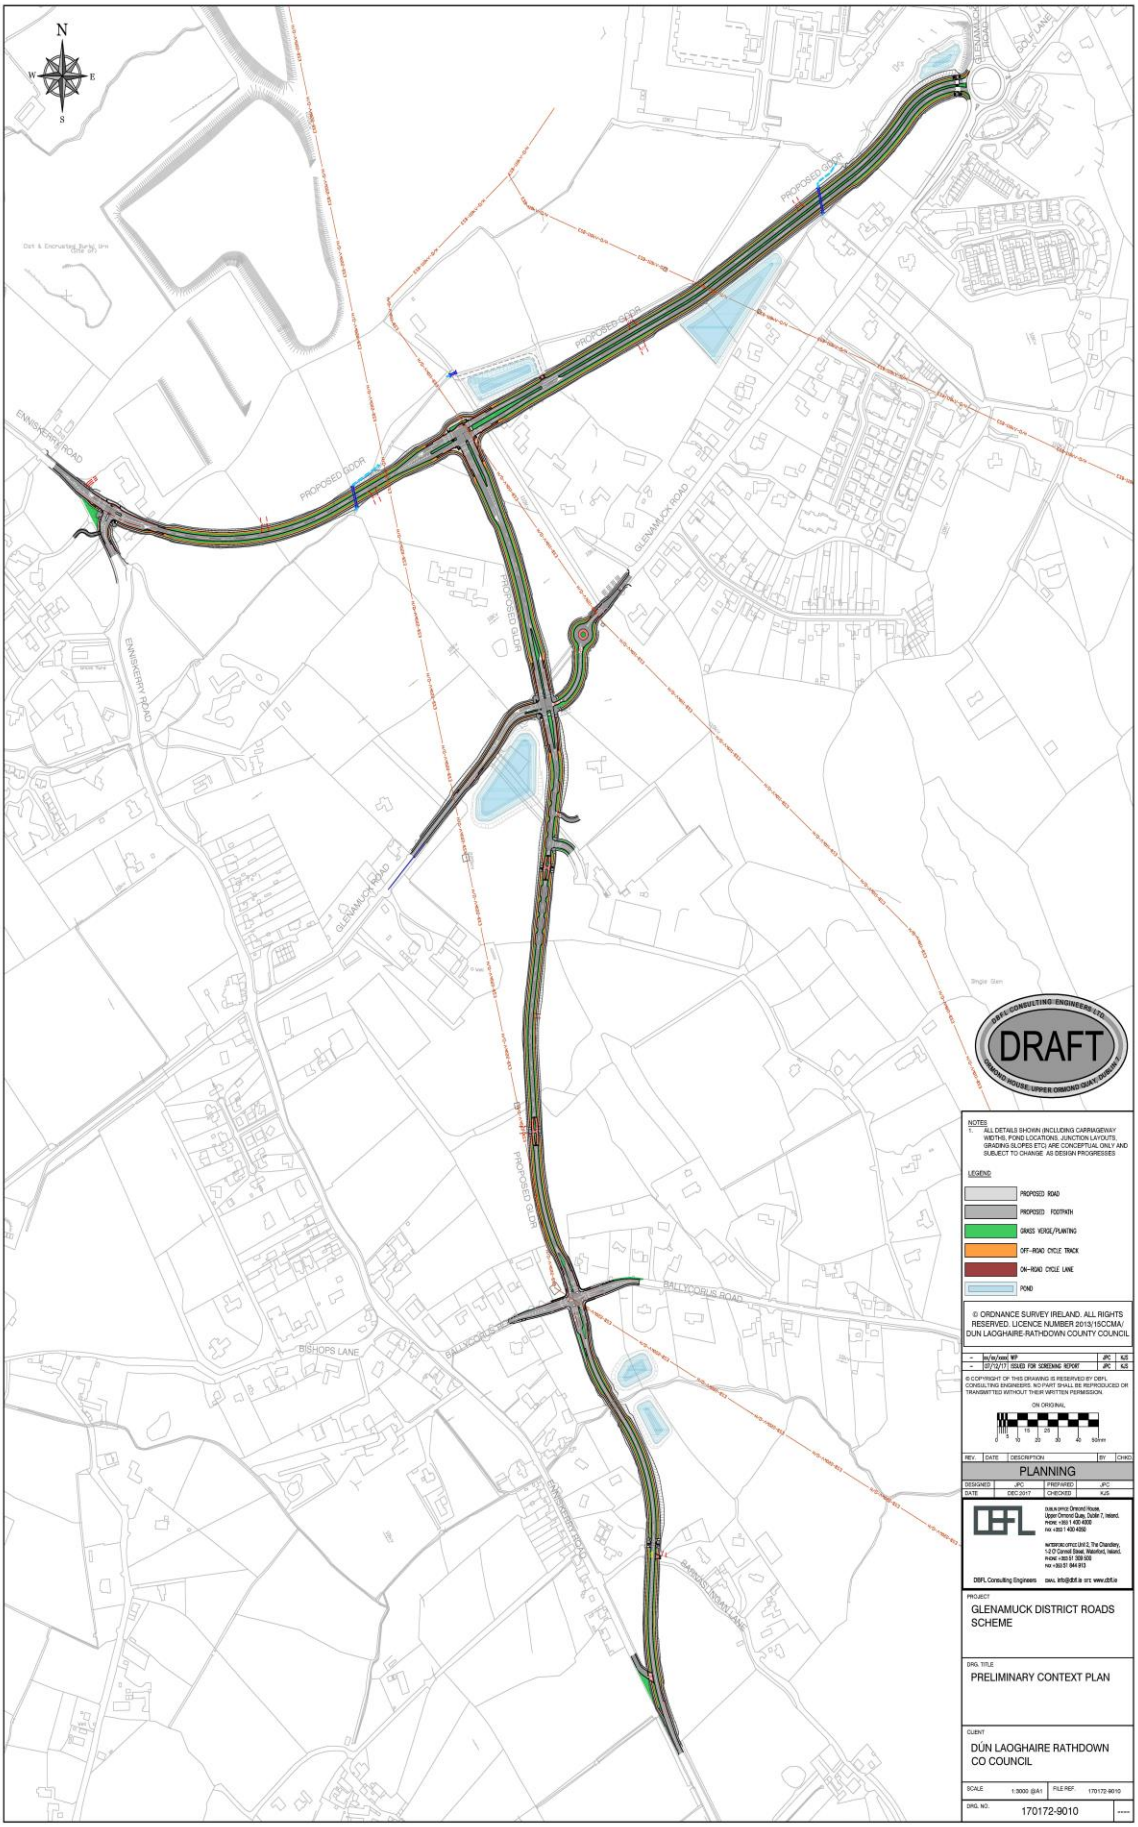

NOTES
1. ALL DETAILS SHOWN (INCLUDING CARRIAGEWAY WIDTHS, POND LOCATIONS, JUNCTION LAYOUTS, GRADING SLOPES ETC) ARE CONCEPTUAL ONLY AND SUBJECT TO CHANGE AS DESIGN PROGRESSES

LEGEND

- PROPOSED ROAD
- PROPOSED FOOTPATH
- GRASS VERGE/PLANTING
- OFF-ROAD CYCLE TRACK
- ON-ROAD CYCLE LANE
- POND

© ORDNANCE SURVEY IRELAND. ALL RIGHTS RESERVED. LICENCE NUMBER 2013/15CCMA/ DUN LAOGHAIRE-RATHDOWN COUNTY COUNCIL

REV.	DATE	DESCRIPTION	BY	CHKD.
-	xx/xx/xxxx	WIP	JPC	KJS
-	07/12/17	ISSUED FOR SCREENING REPORT	JPC	KJS

© COPYRIGHT OF THIS DRAWING IS RESERVED BY DBFL CONSULTING ENGINEERS. NO PART SHALL BE REPRODUCED OR TRANSMITTED WITHOUT THEIR WRITTEN PERMISSION.

ON ORIGINAL

0 5 10 15 20 25 30 40 50mm

PLANNING

DESIGNED	JPC	PREPARED	JPC
DATE	DEC 2017	CHECKED	KJS

DBFL
DUBLIN OFFICE: Ormond House, Upper Ormond Quay, Dublin 7, Ireland.
PHONE: +353 1 400 4000
FAX: +353 1 400 4050
WATERFORD OFFICE: Unit 2, The Chandlery, 1-2 O'Connell Street, Waterford, Ireland.
PHONE: +353 51 309 500
FAX: +353 51 844 913
DBFL Consulting Engineers
EMAIL: info@dbfl.ie SITE: www.dbfl.ie

PROJECT
GLENAMUCK DISTRICT ROADS SCHEME

DRG. TITLE
PRELIMINARY CONTEXT PLAN

CLIENT
DÚN LAOGHAIRE RATHDOWN CO COUNCIL

SCALE	1:3000 @A1	FILE REF.	170172-9010
DRG. NO.	170172-9010		----