Planning Pack Map

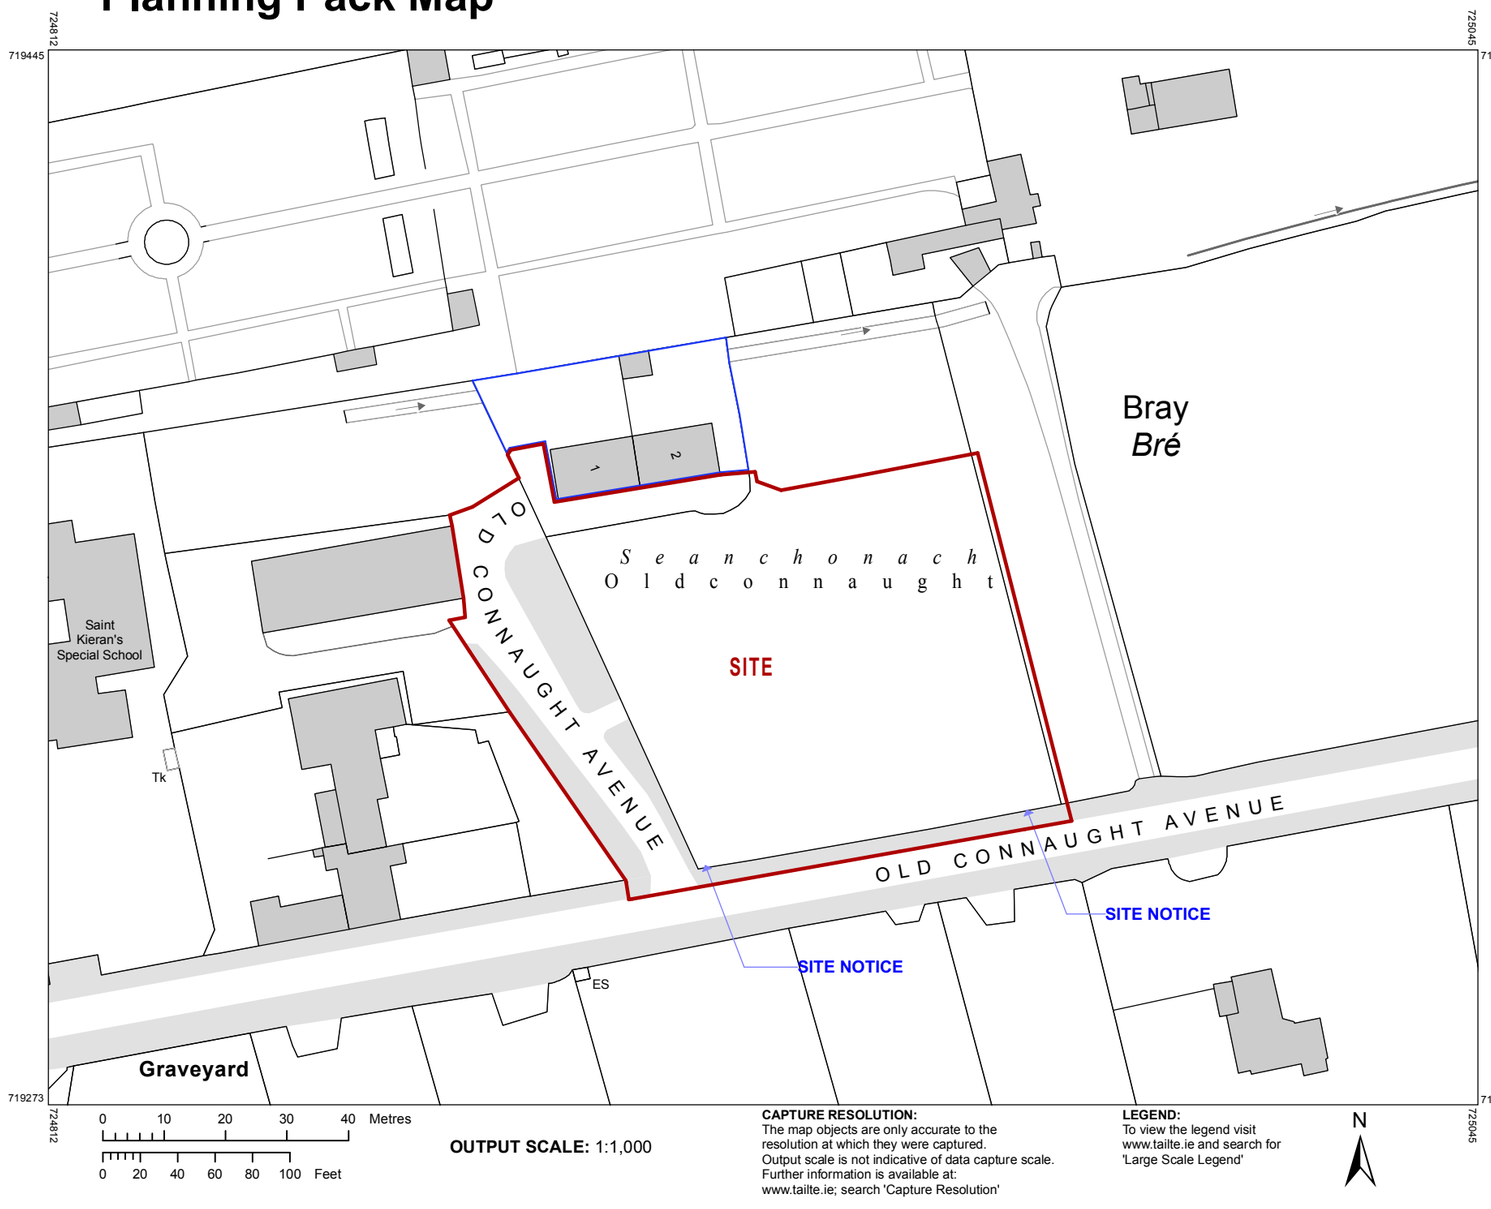

OUTPUT SCALE: 1:1,000

CAPTURE RESOLUTION:
The map objects are only accurate to the resolution at which they were captured.
Output scale is not indicative of data capture scale.
Further information is available at:
www.tailte.ie; search 'Capture Resolution'

LEGEND:
To view the legend visit www.tailte.ie and search for 'Large Scale Legend'

Tailte Éireann

CENTRE COORDINATES:
ITM 724929,719359

PUBLISHED: 17/05/2024
ORDER NO.: 50401148_1

MAP SERIES: 1:1,000, 1:1,000
MAP SHEETS: 3568-02, 3568-07

COMPILED AND PUBLISHED BY:
Tailte Éireann,
Phoenix Park,
Dublin 8,
Ireland.
D08F6E4

www.tailte.ie

Any unauthorised reproduction infringes Tailte Éireann copyright.

No part of this publication may be copied, reproduced or transmitted in any form or by any means without the prior written permission of the copyright owner.

The representation on this map of a road, track or footpath is not evidence of the existence of a right of way.

This topographic map does not show legal property boundaries, nor does it show ownership of physical features.

©Tailte Éireann, 2024.
All rights reserved.

DO NOT SCALE FROM THIS DRAWING.WORK ONLY FROM FIGURED DIMENSIONS.

ALL ERRORS AND OMISSIONS TO BE REPORTED TO THE ARCHITECT.

THIS DRAWING TO BE READ IN CONJUNCTION WITH RELEVANT CONSULTANTS DRAWINGS.

THESE PROPOSALS ARE SUBJECT TO PLANNING AND AND BUILDING CONTROL RESTRAINTS

STA	DATE	REV
	/ /	/ N
	/ /	/ M
	/ /	/ L
	/ /	/ K
	/ /	/ J
	/ /	/ I
	/ /	/ H

STA	DATE	REV
	/ /	/ G
	/ /	/ F
	/ /	/ E
	/ /	/ D
	/ /	/ C
	/ /	/ B
	/ /	/ A

179A PUBLICATION

Colin Galavan & Associates Architects
8 Cumberland Street, Dun Laoghaire, Co. Dublin. A96 N6E4
Tel: 086 815 8623 e-mail: colingalavan@gmail.com

CLIENT: DLRCOCO	JOB: OLD CONNAUGHT TUA	JOB No: 701	DATE: 17th May 2024
SITE: Old Connaught Avunue Bray, Co. Dublin.	DRAWING: PROPOSED SITE LAYOUT	DRG No: 179A/ 10	
		SCALE: as shown	PRINT FORMAT: A3