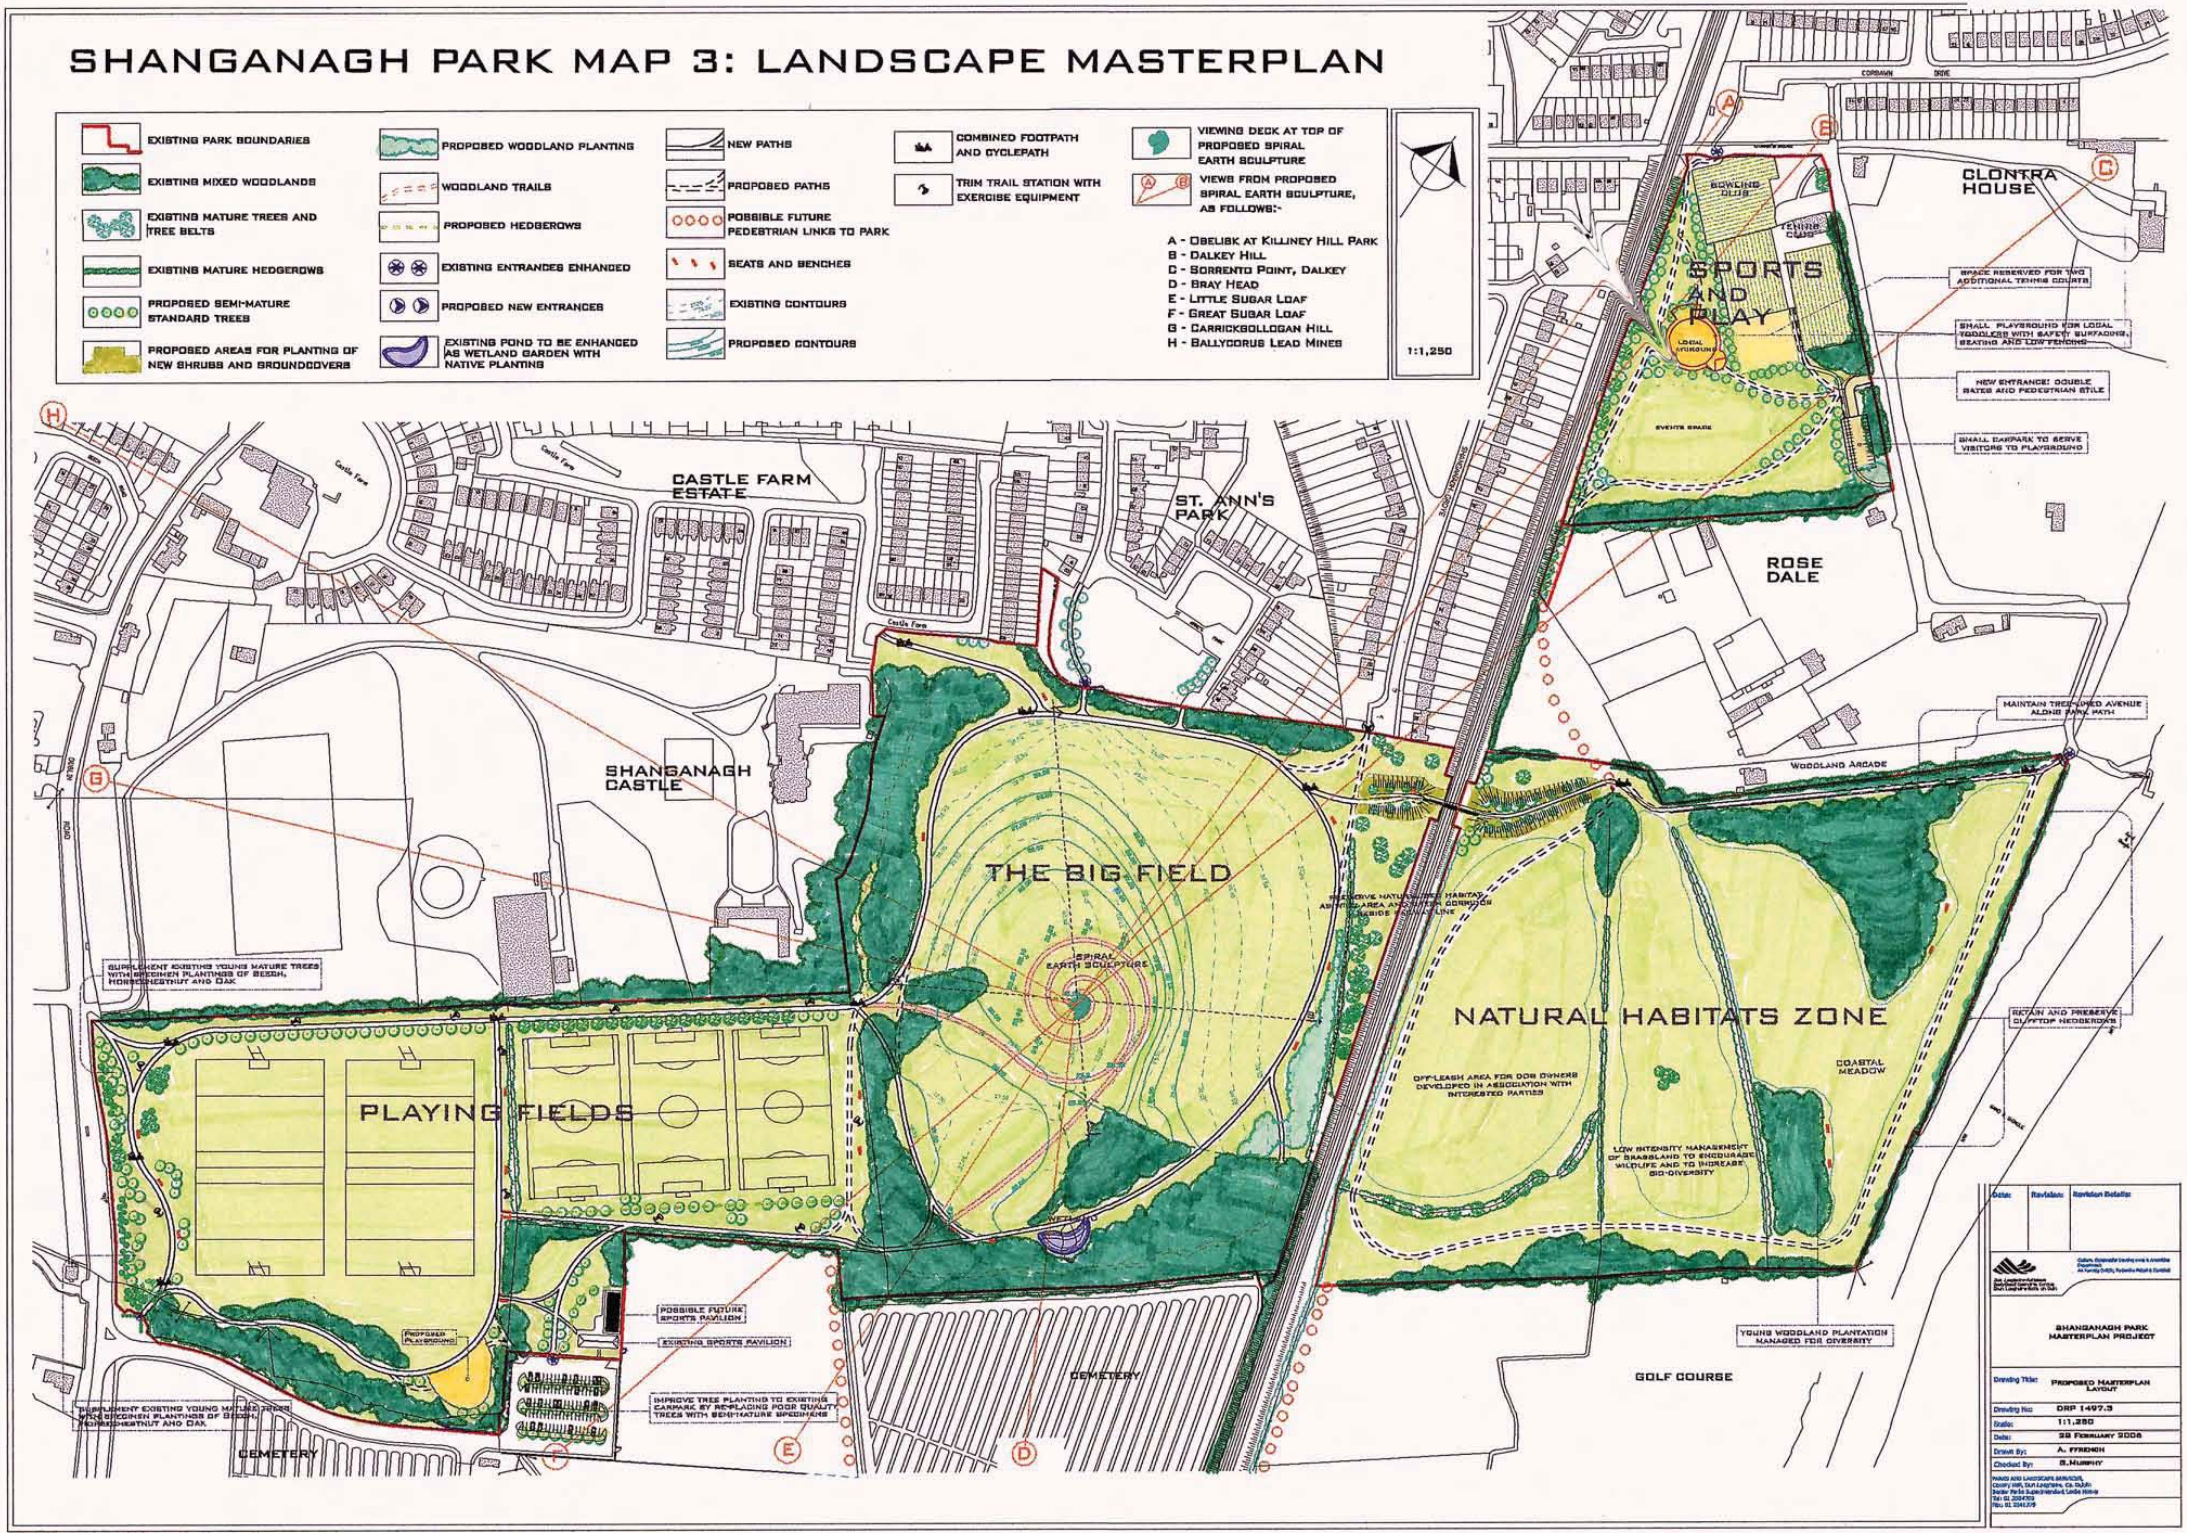SHANGANAGH PARK MAP 3: LANDSCAPE MASTERPLAN